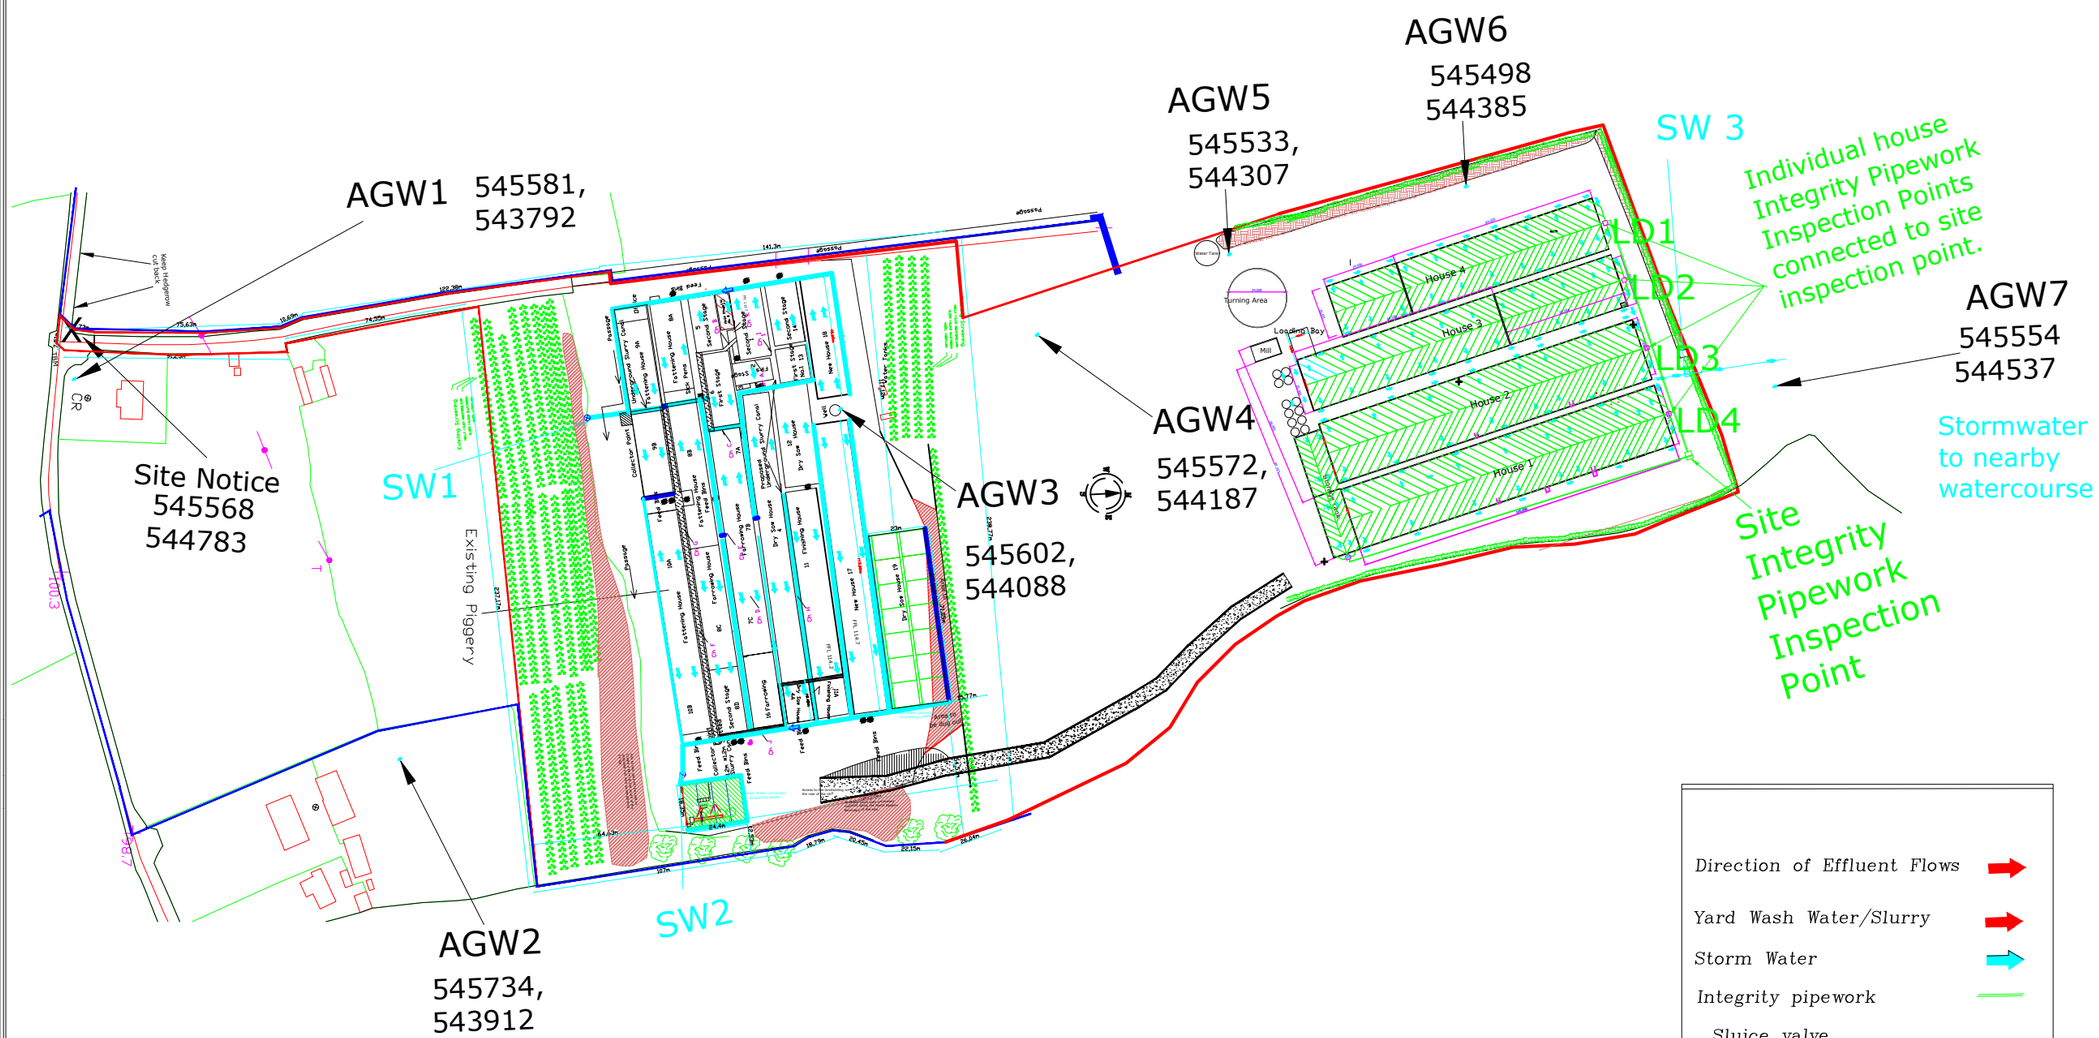


Direction of Effluent Flows

Yard Wash Water/Slurry

Storm Water

Integrity pipework

Sluice valve

THIS DRAWING IS FOR PLANNING PERMISSION ONLY AND DOES NOT CONTAIN SUFFICIENT INFORMATION FOR THE CONSTRUCTION OF THE PROPOSED STRUCTURE.
ALL WORKS ON THE ADJOINING PROPERTIES AND COMMON BOUNDARIES TO BE AGREED WITH ADJOINING OWNERS BEFORE THE WORK COMMENCES.

C The information contained on this Print is the Intelectual Property of Nutruient Recovery to Generate Electricity Ltd.(NRGE) No reproductuction without the expressed permission of NRGE

| Revision/Issue | Date |
|---|---|
| | |
| | |
| | |
| | |

Name and Address

NRGE

Mooresfort
Lattin
Co Tipperary

Email info@nrge.ie
Phone 062 55385
Fax 062 55483

Project Name and Address

Carhue Piggeries Ltd

Stormwater Routes

| Date | Sheet |
|---|---|
| OCT 20 | 001 |
| Drawn By: M McEniry | |
| Scale: 1:2500 | |